COUNTY DEPARTMENT AGENDA REQUEST

Department:	Fayette County Water System	Presenter(s):	Tony Parrott/Scott Bennett
Meeting Date:	Thursday, September 24, 2009	Type of Request:	New Business

Wording for the Agenda:

Consideration of Water Committee's recommendation that the City of Stockbridge be allowed to develop a plan that meets Corps of Engineers approval for use of the two wells at Reeves Creek Mitigation site which is owned by Fayette County.

Background/History/Details:

The Reeves Creek Mitigation Site in Henry County was developed for Lake Horton wetland mitigation. Two wells were drilled by consultants working for the City of Stockbridge. The Corps of Engineers had not approved the wells at the time, so the City of Stockbridge was not able to use them. The City of Stockbridge now has met with the Corps and would like permission from Fayette County to develop and use these wells.

What action are you seeking from the Board of Commissioners?

Approval to enter into an Intergovernmental Agreement with the City of Stockbridge for use of the two wells.

If this item requires funding, please describe:

Any costs will be covered by City of Stockbridge

Has this issue come before the Commissioners in the past?	No	If so, when?	
Do you need audio-visual for the presentation?	No	Back-up Material Submitted?	Yes

STAFF USE ONLY

Approved by Finance	Yes	Reviewed by Legal	
Approved by Purchasing	Not Applicable	Approved by County Clerk	Yes
Administrator's Approval	Yes		

Staff Notes:

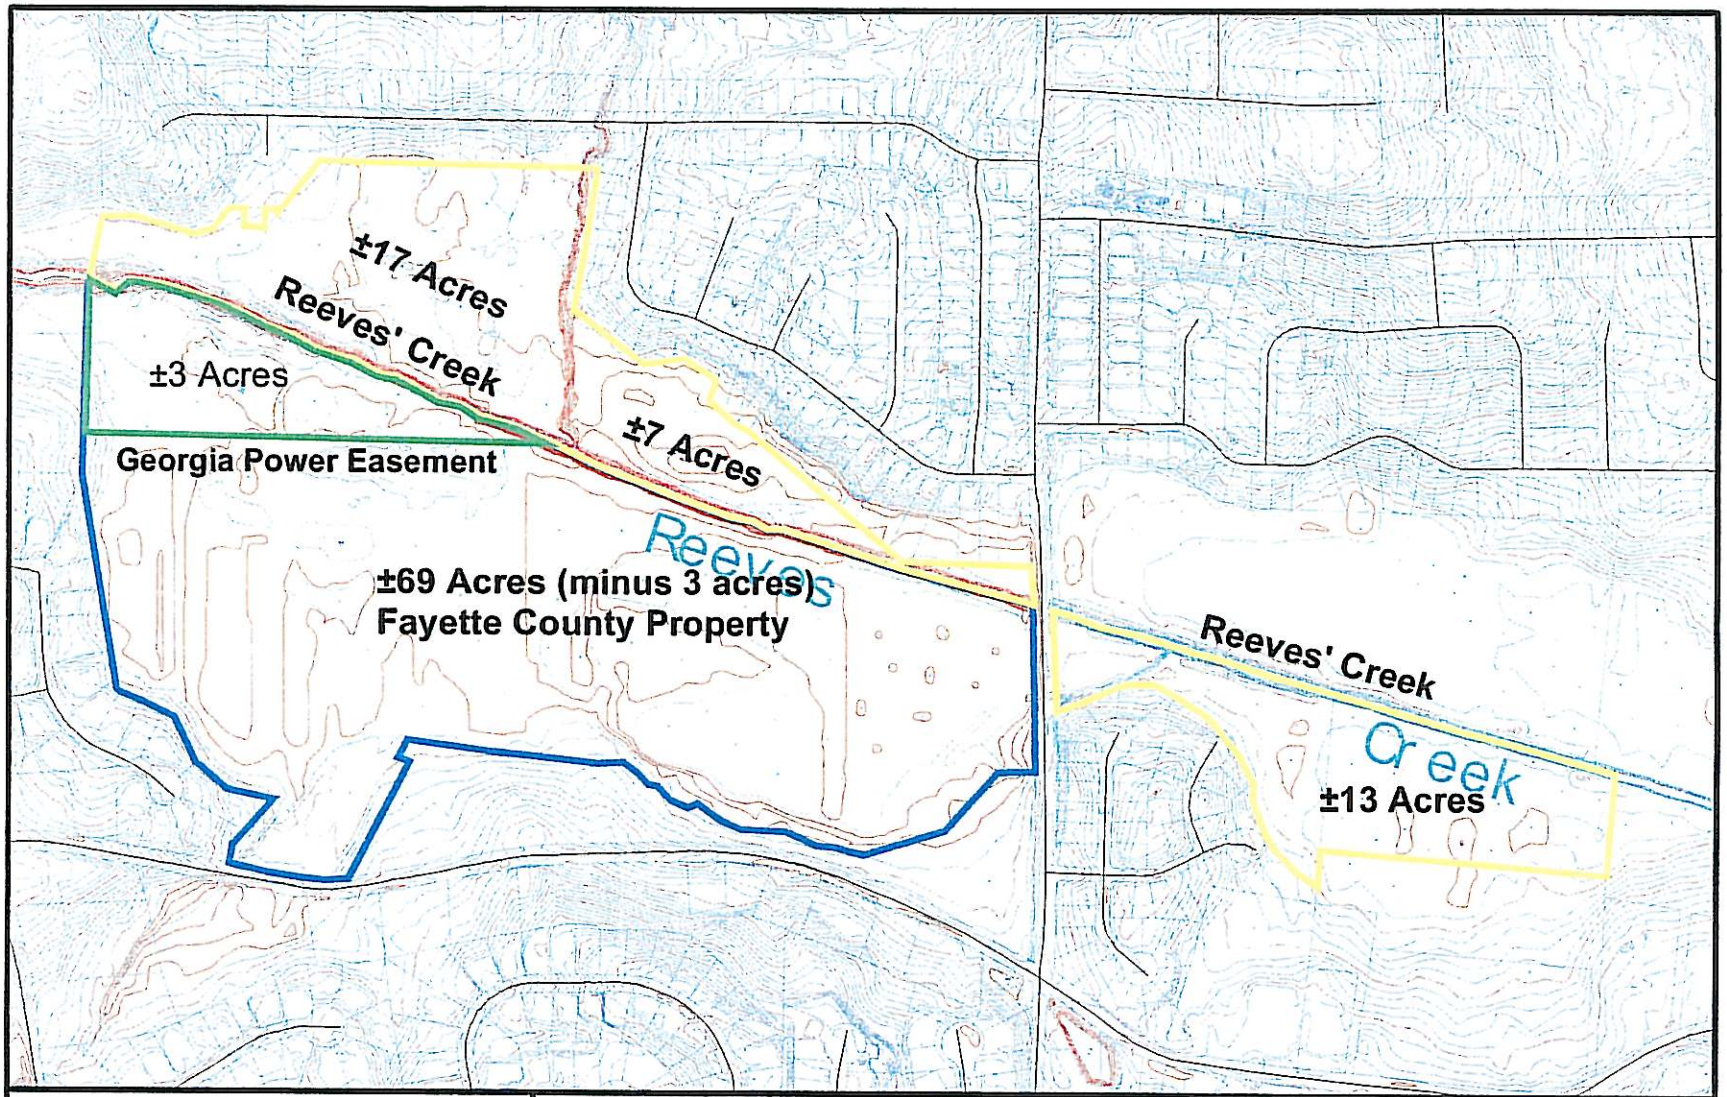

Prepared By
11-07-2003
Register & Associates, Inc.
3949 Jodeco Road, McDonough, Georgia 30253
(678)432-2636 Office (678) 432-2636 Fax

City of Stockbridge Water Wells

Project Site Location Map

Stockbridge, Georgia

Possible Mitigation Sites
Restrictive Covenant Parcel
Proposed Removal from Restrictive Covenant

N W E S

520 Feet

ATTACHMENT NO. 1
REMOVAL OF ROAD AND RESTORATION
APRIL 19, 1996

SCALE 1" = 100'

LEGEND

GRAVEL ROAD

SEDIMENT BARRIER

DRILLED DEEP WELL

WETLAND MONITOR WELL

S 66°46'10" E 105.79'
N 31°18'49" E 32.85'
S 79°00'31" E 72.64'
S 75°37'26" E 110.30'
S 63°24'56" E - 331.74'
S 57°55'26" E 89.77'
S 71°14'53" E 76.30'
S 61°40'16" E 81.59'
S 65°13'07" E 106.61'
S 66°23'44" E 115.06'
S 60°24'41" E 84.77'
S 61°38'39" E 65.75'
S 80°48'26" E 92.54'
S 56°50'44" E 55.50'
S 64°07'0 90.98'
S 54°00 75.77
N 03°56'01" E - 596.06'
N 04°48'30" W

BOTTOM EL. = 715.5

BOTTOM EL. = 714.5

POND #1 STATISTICS
BOTTOM LENGTH = 210 FEET +/-
SIDE SLOPE = 20:1
POND CUT VOLUME = 2224 YD3

DO NOT DISTURB MONITORING WELL

7'-10' OFF RD EDGE

AT RD EDGE

INSTALL 7'-10' OFF ROAD EDGE

18' GRAVEL RD

638.11' TO FLIPPEN RD

GEORGIA POWER EASEMENT

POND #3 STATISTICS
BOTTOM LENGTH = 240 FEET +/-
SIDE SLOPE = 20:1
POND CUT VOLUME = 2100 YD3

BOTTOM EL. = 712.5

C.S. #5

C.S. #4