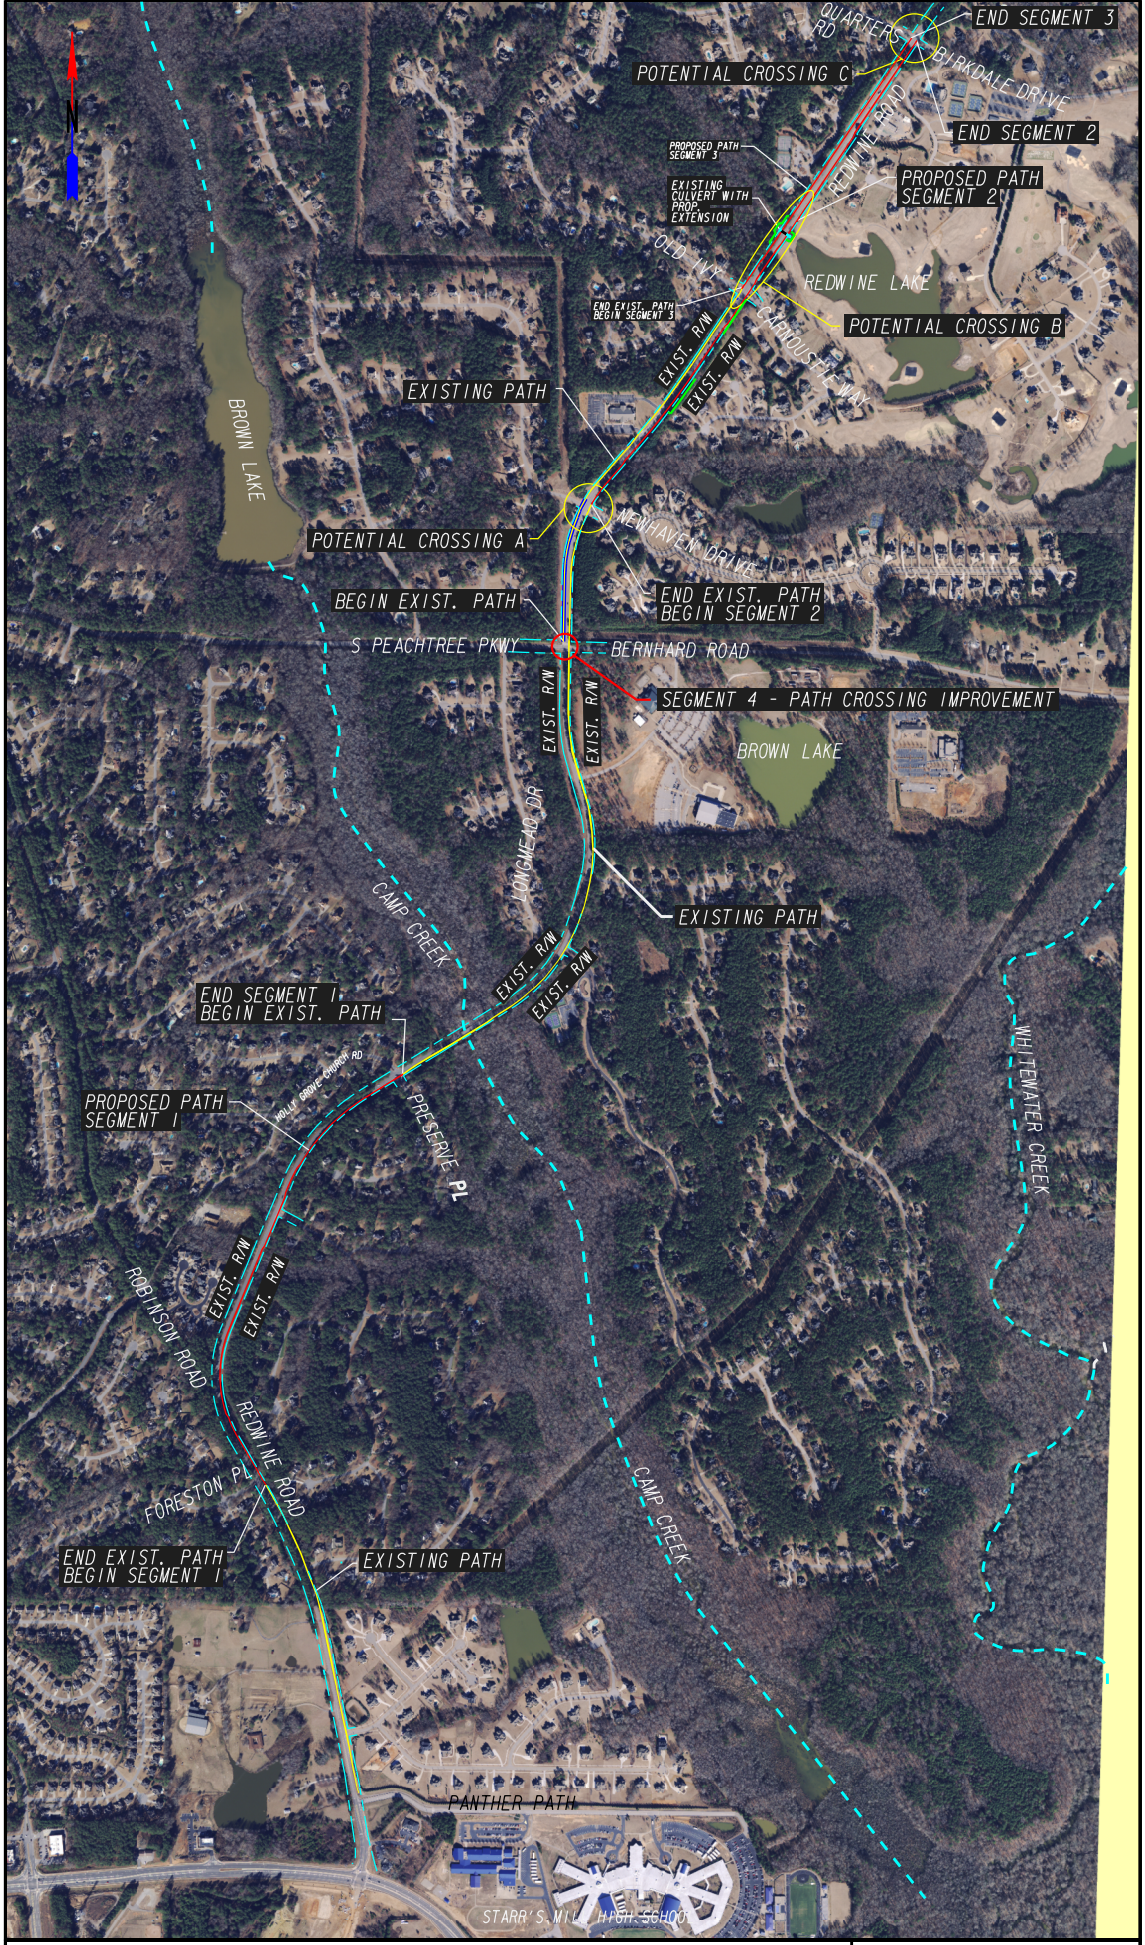

REDWINE ROAD MULTI-USE PATH CONNECTION

FAYETTE COUNTY

DRAFT CONCEPT LAYOUT

Heath & Lineback Engineers
INCORPORATED
2390 CANTON ROAD, BUILDING 200
MARIETTA, GEORGIA 30066-5393
(770)424-1668

SCALE IN FEET
0 300 600 1200

PROPERTY LINES
PROPOSED PATH
EXISTING PATH