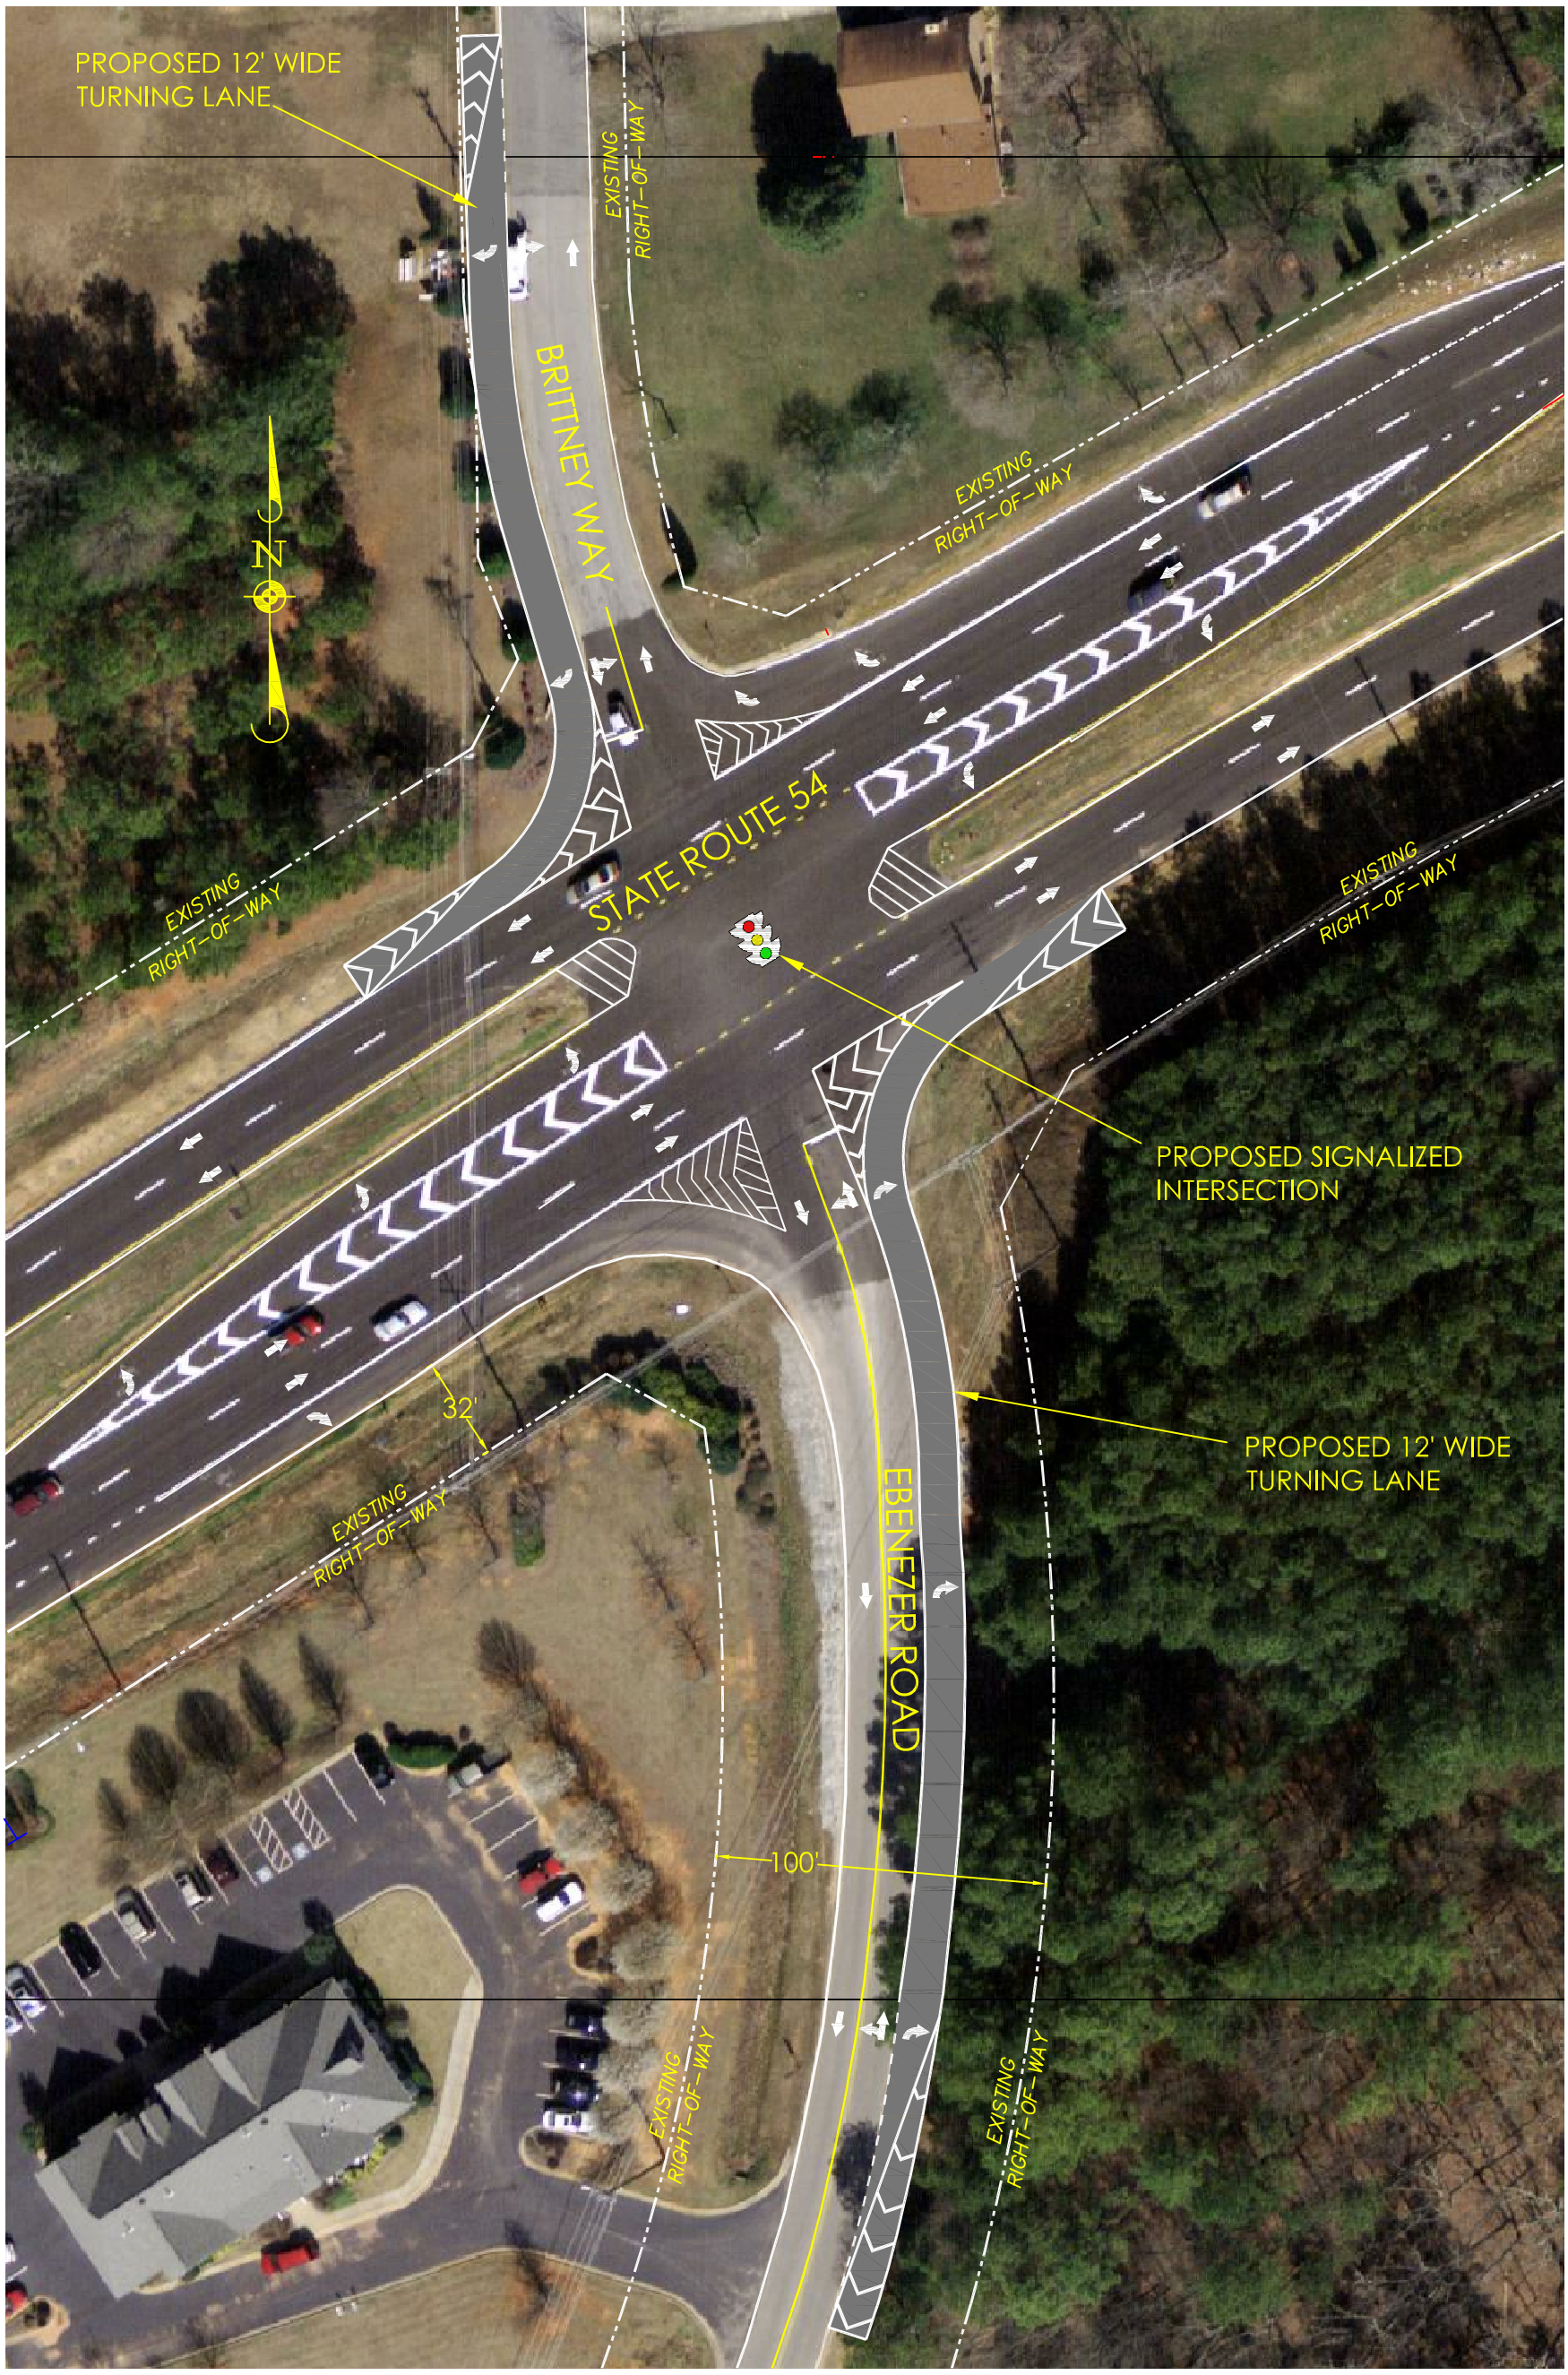

EBENEZER ROAD AND BRITTNEY WAY AT S.R. 54 - TURN LANE IMPROVEMENTS

SCALE: 1" = 50'